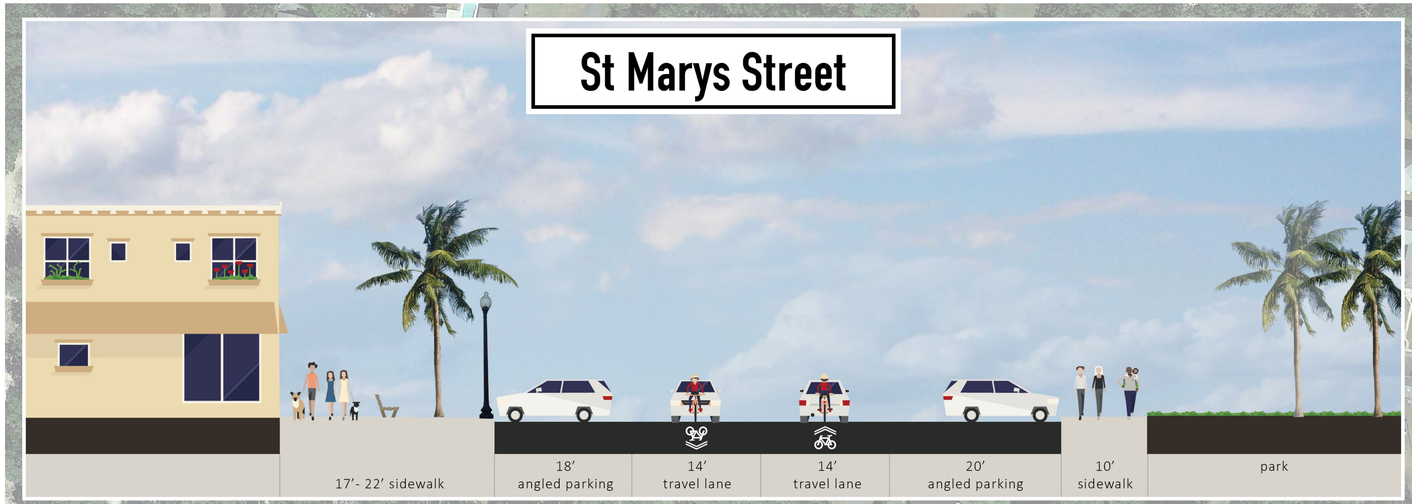

BARTLETT STREET
SEA GROVE STREET
ST MARYS STREET
SPLASH PAD
WHEELER STREET
BRYANT STREET
BRYANT STREET
STABLE ALLEY
STABLE ALLEY
OSBORNE STREET
READY STREET
FUTURE CONFERNCE CENTER
NORTH
0
100'
200'
SCALE 1"=100'

MASTER PLAN St. Marys, Georgia

GOODWYN | MILLS | CAWOOD